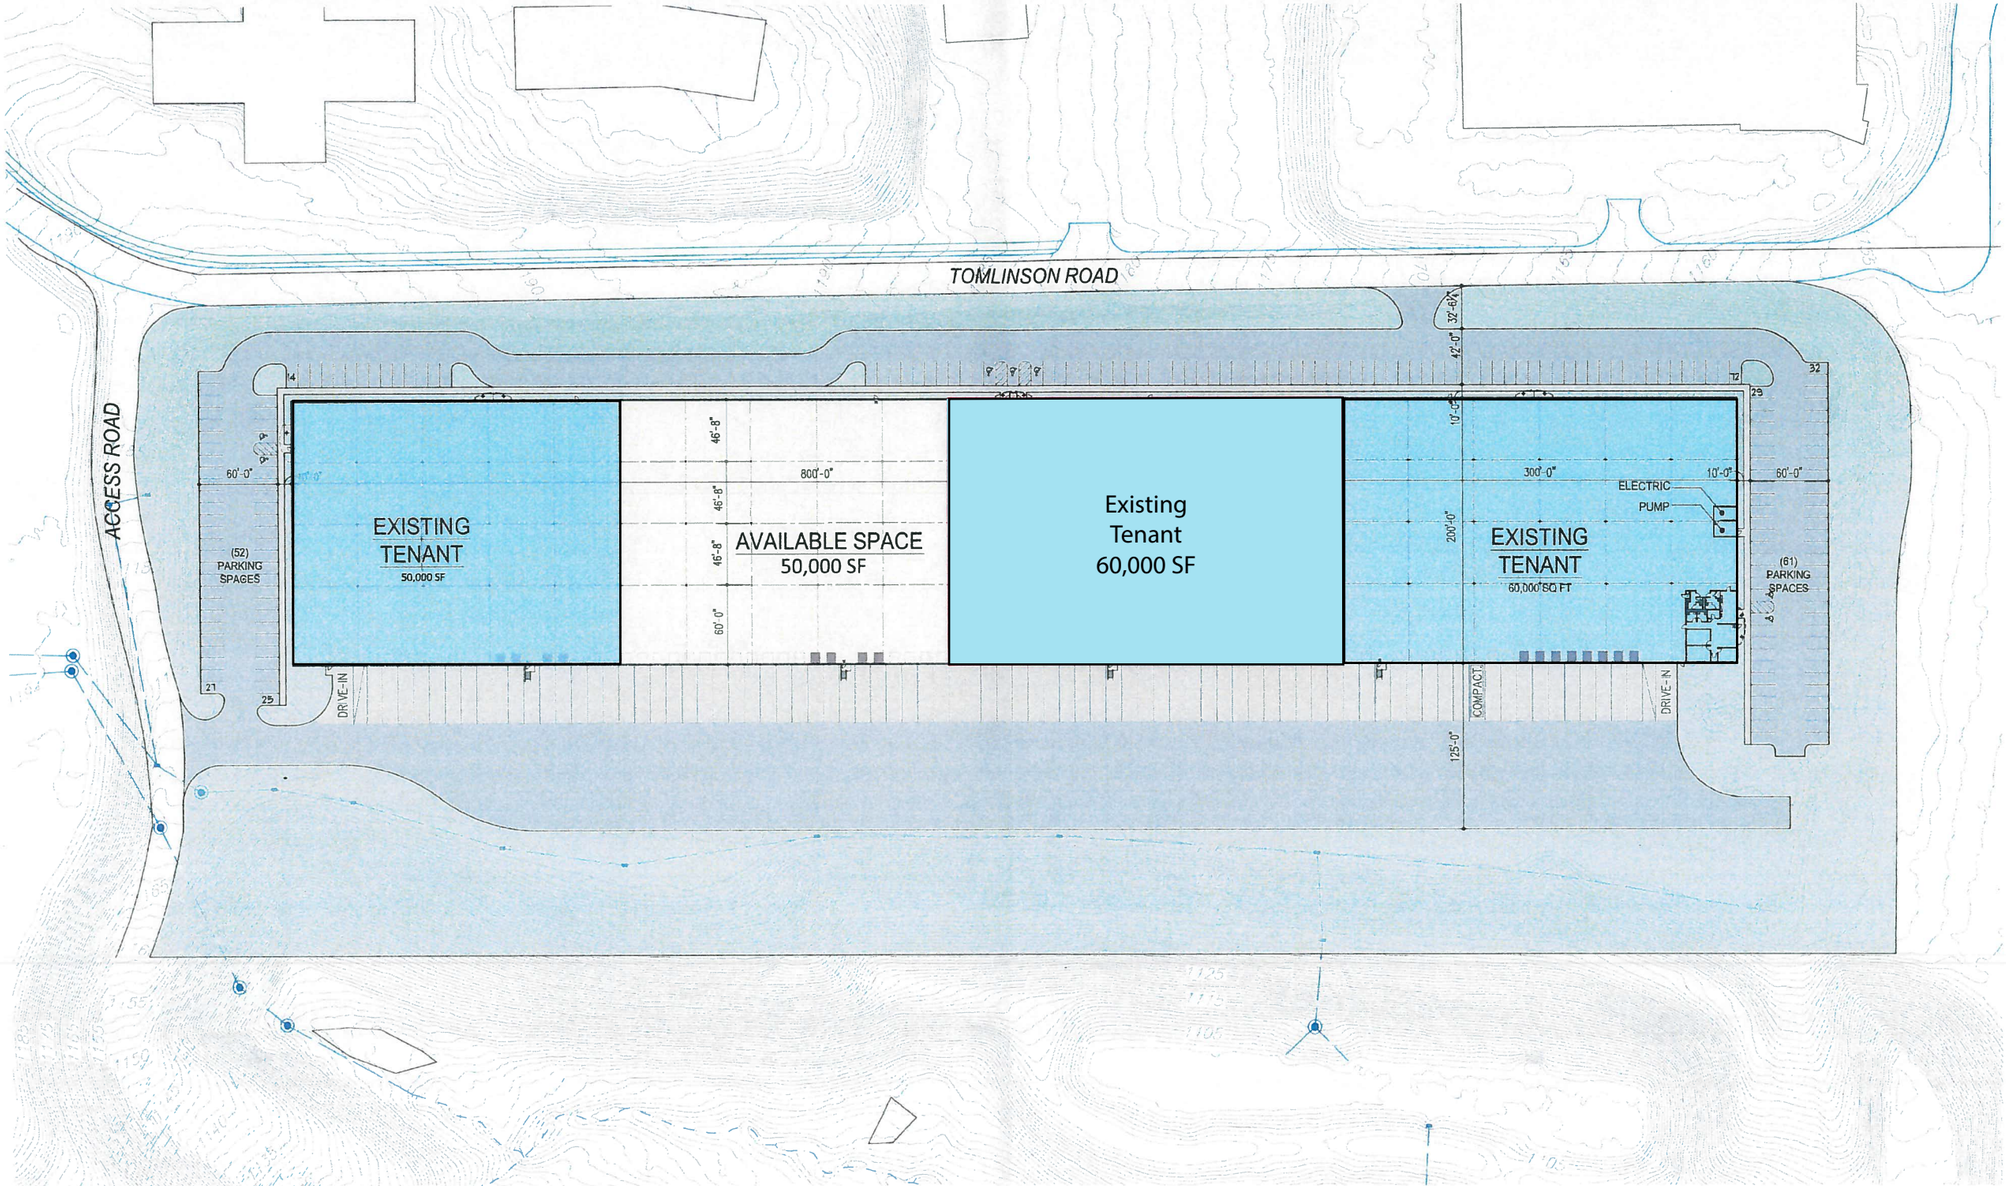

SITE PLAN

SCALE: 1"=50'-0"

0 25 50 75 100 150

PLAN NORTH

JACKSON TOWNSHIP

INDUSTRIAL BUILDING

NEYER Architects, Inc.

MARCH 26, 2019

"THIS DOCUMENT" IS AN INSTRUMENT OF SERVICE OF THE "DESIGN BUILDER", NEYER, L.C. WHO RETAINS FULL OWNERSHIP OF THE DOCUMENT AND INTELLECTUAL PROPERTY CONTAINED THEREIN, INCLUDING DESIGN CONCEPTS, DISTINCT VISUAL ARCHITECTURAL ELEMENTS, OR COMBINATION OF ELEMENTS. ANY USE, IN WHOLE OR PART, OF THIS DOCUMENT OR INTELLECTUAL PROPERTY WITHOUT THE PRIOR WRITTEN AUTHORIZATION OF THE DESIGN BUILDER, IS STRICTLY PROHIBITED. ANY PERSON ENGAGING IN, OR AIDING AND ABETTING, SUCH UNAUTHORIZED USE WILL BE HELD LIABLE TO THE FULL EXTENT PERMISSIBLE BY LAW.

File Last Saved: Mar 26, 2019 Operator: eblasko Print Date: Mar 26, 2019 - 9:29am

K:\CONSTRCT\1787_Jackson_Township_Flex\Tenant\Preliminary\Marketing Plan\1787_Marketing Plan_2019 03 26.dwg

A1