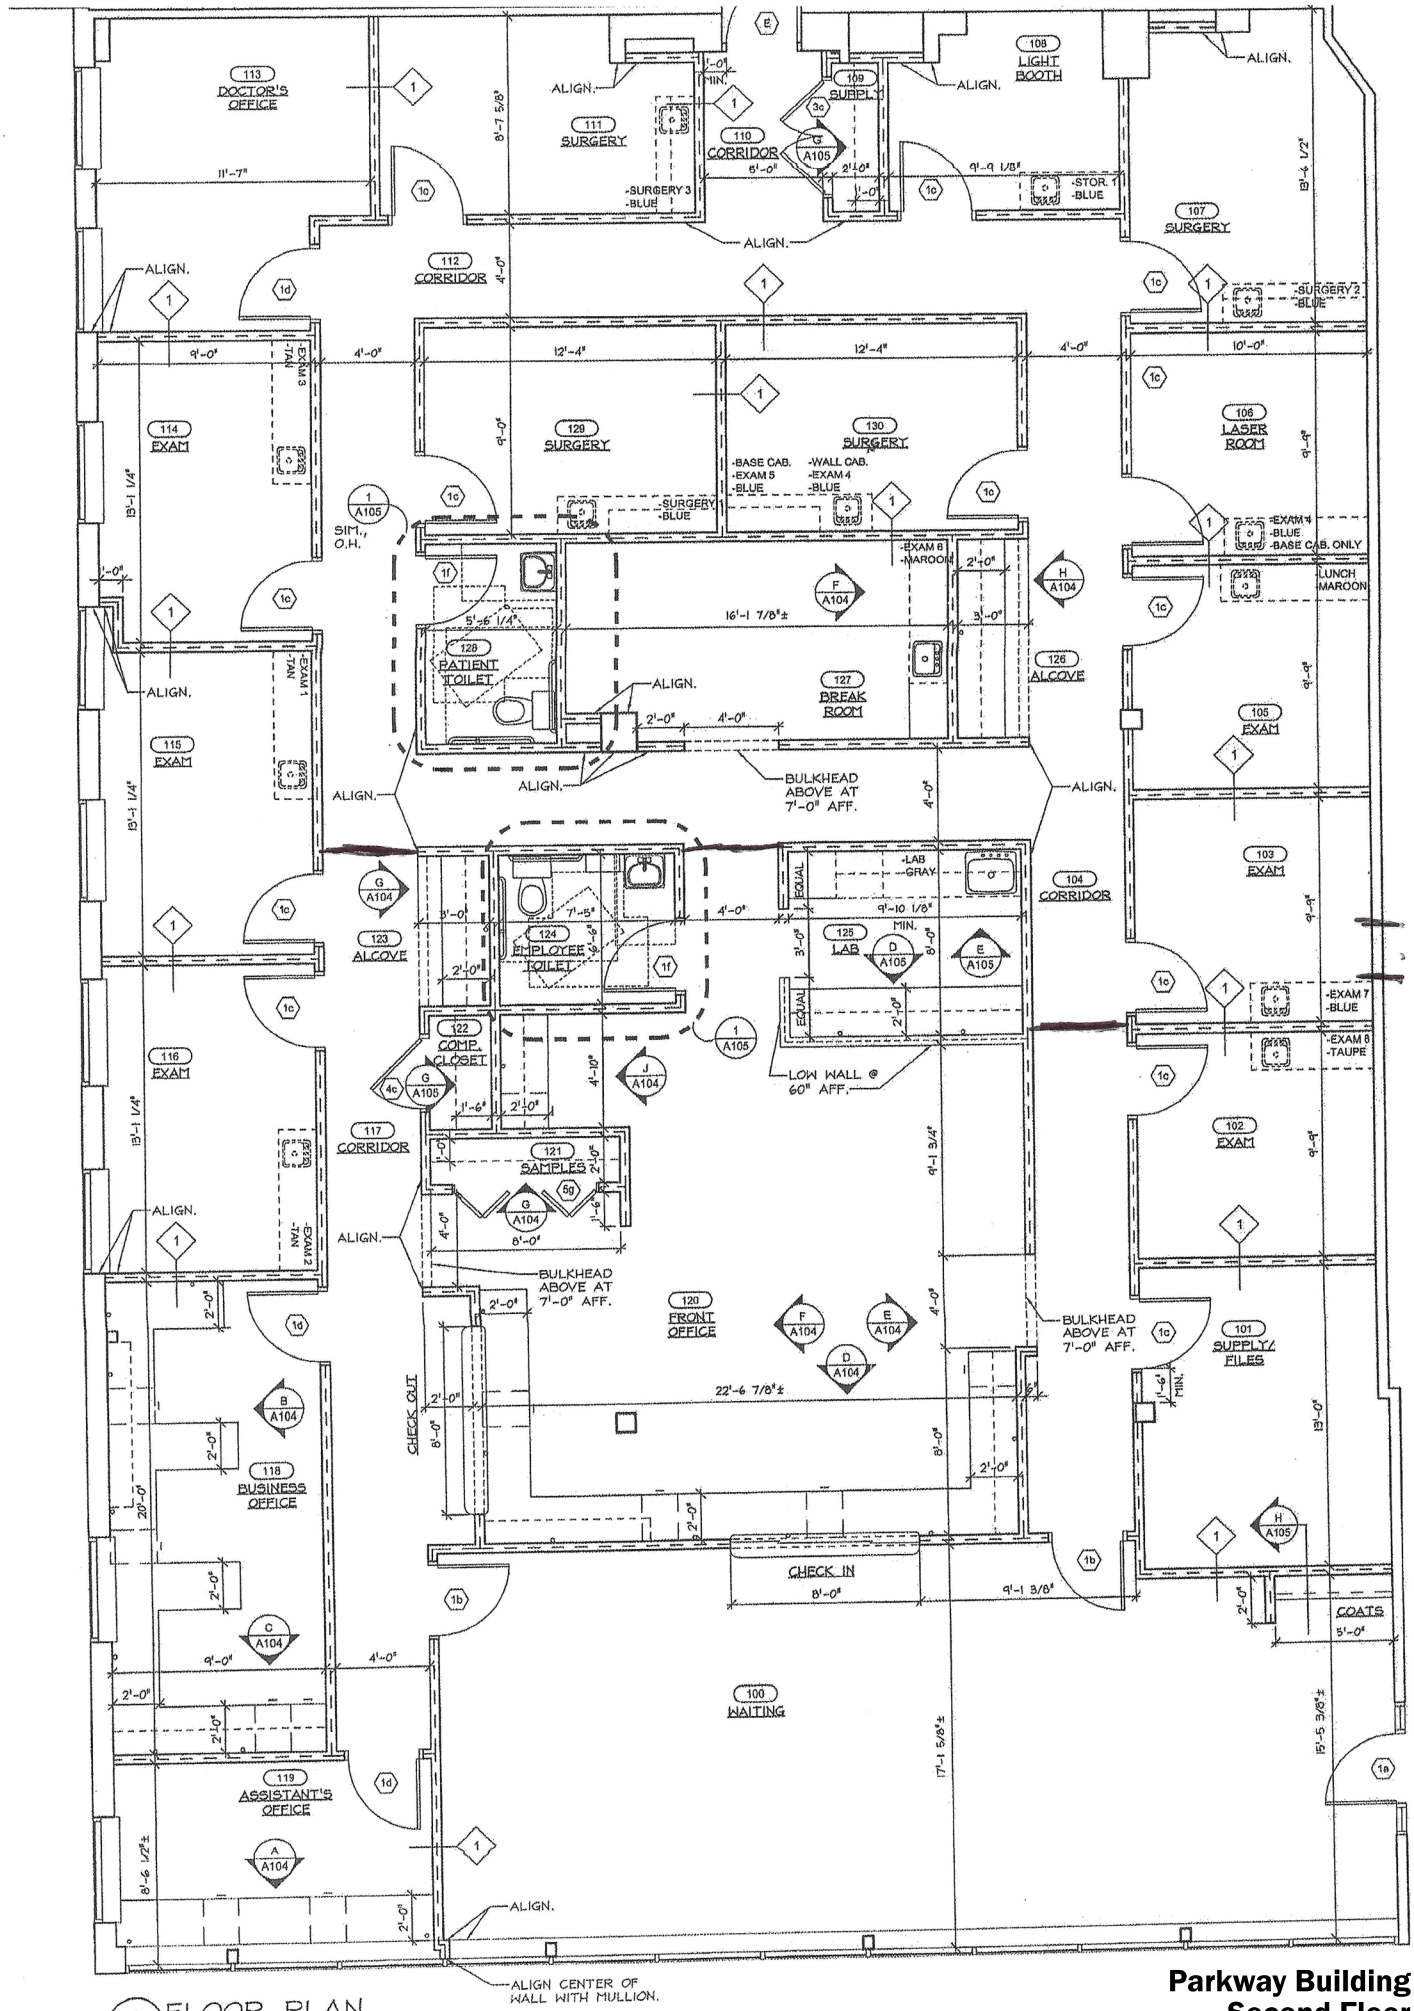

1 / A101 FLOOR PLAN
Scale: 1/4" = 1'-0"

Concept Only Plan

Parkway Building
Second Floor
5,178 RSF

Copyright Design All Rights